


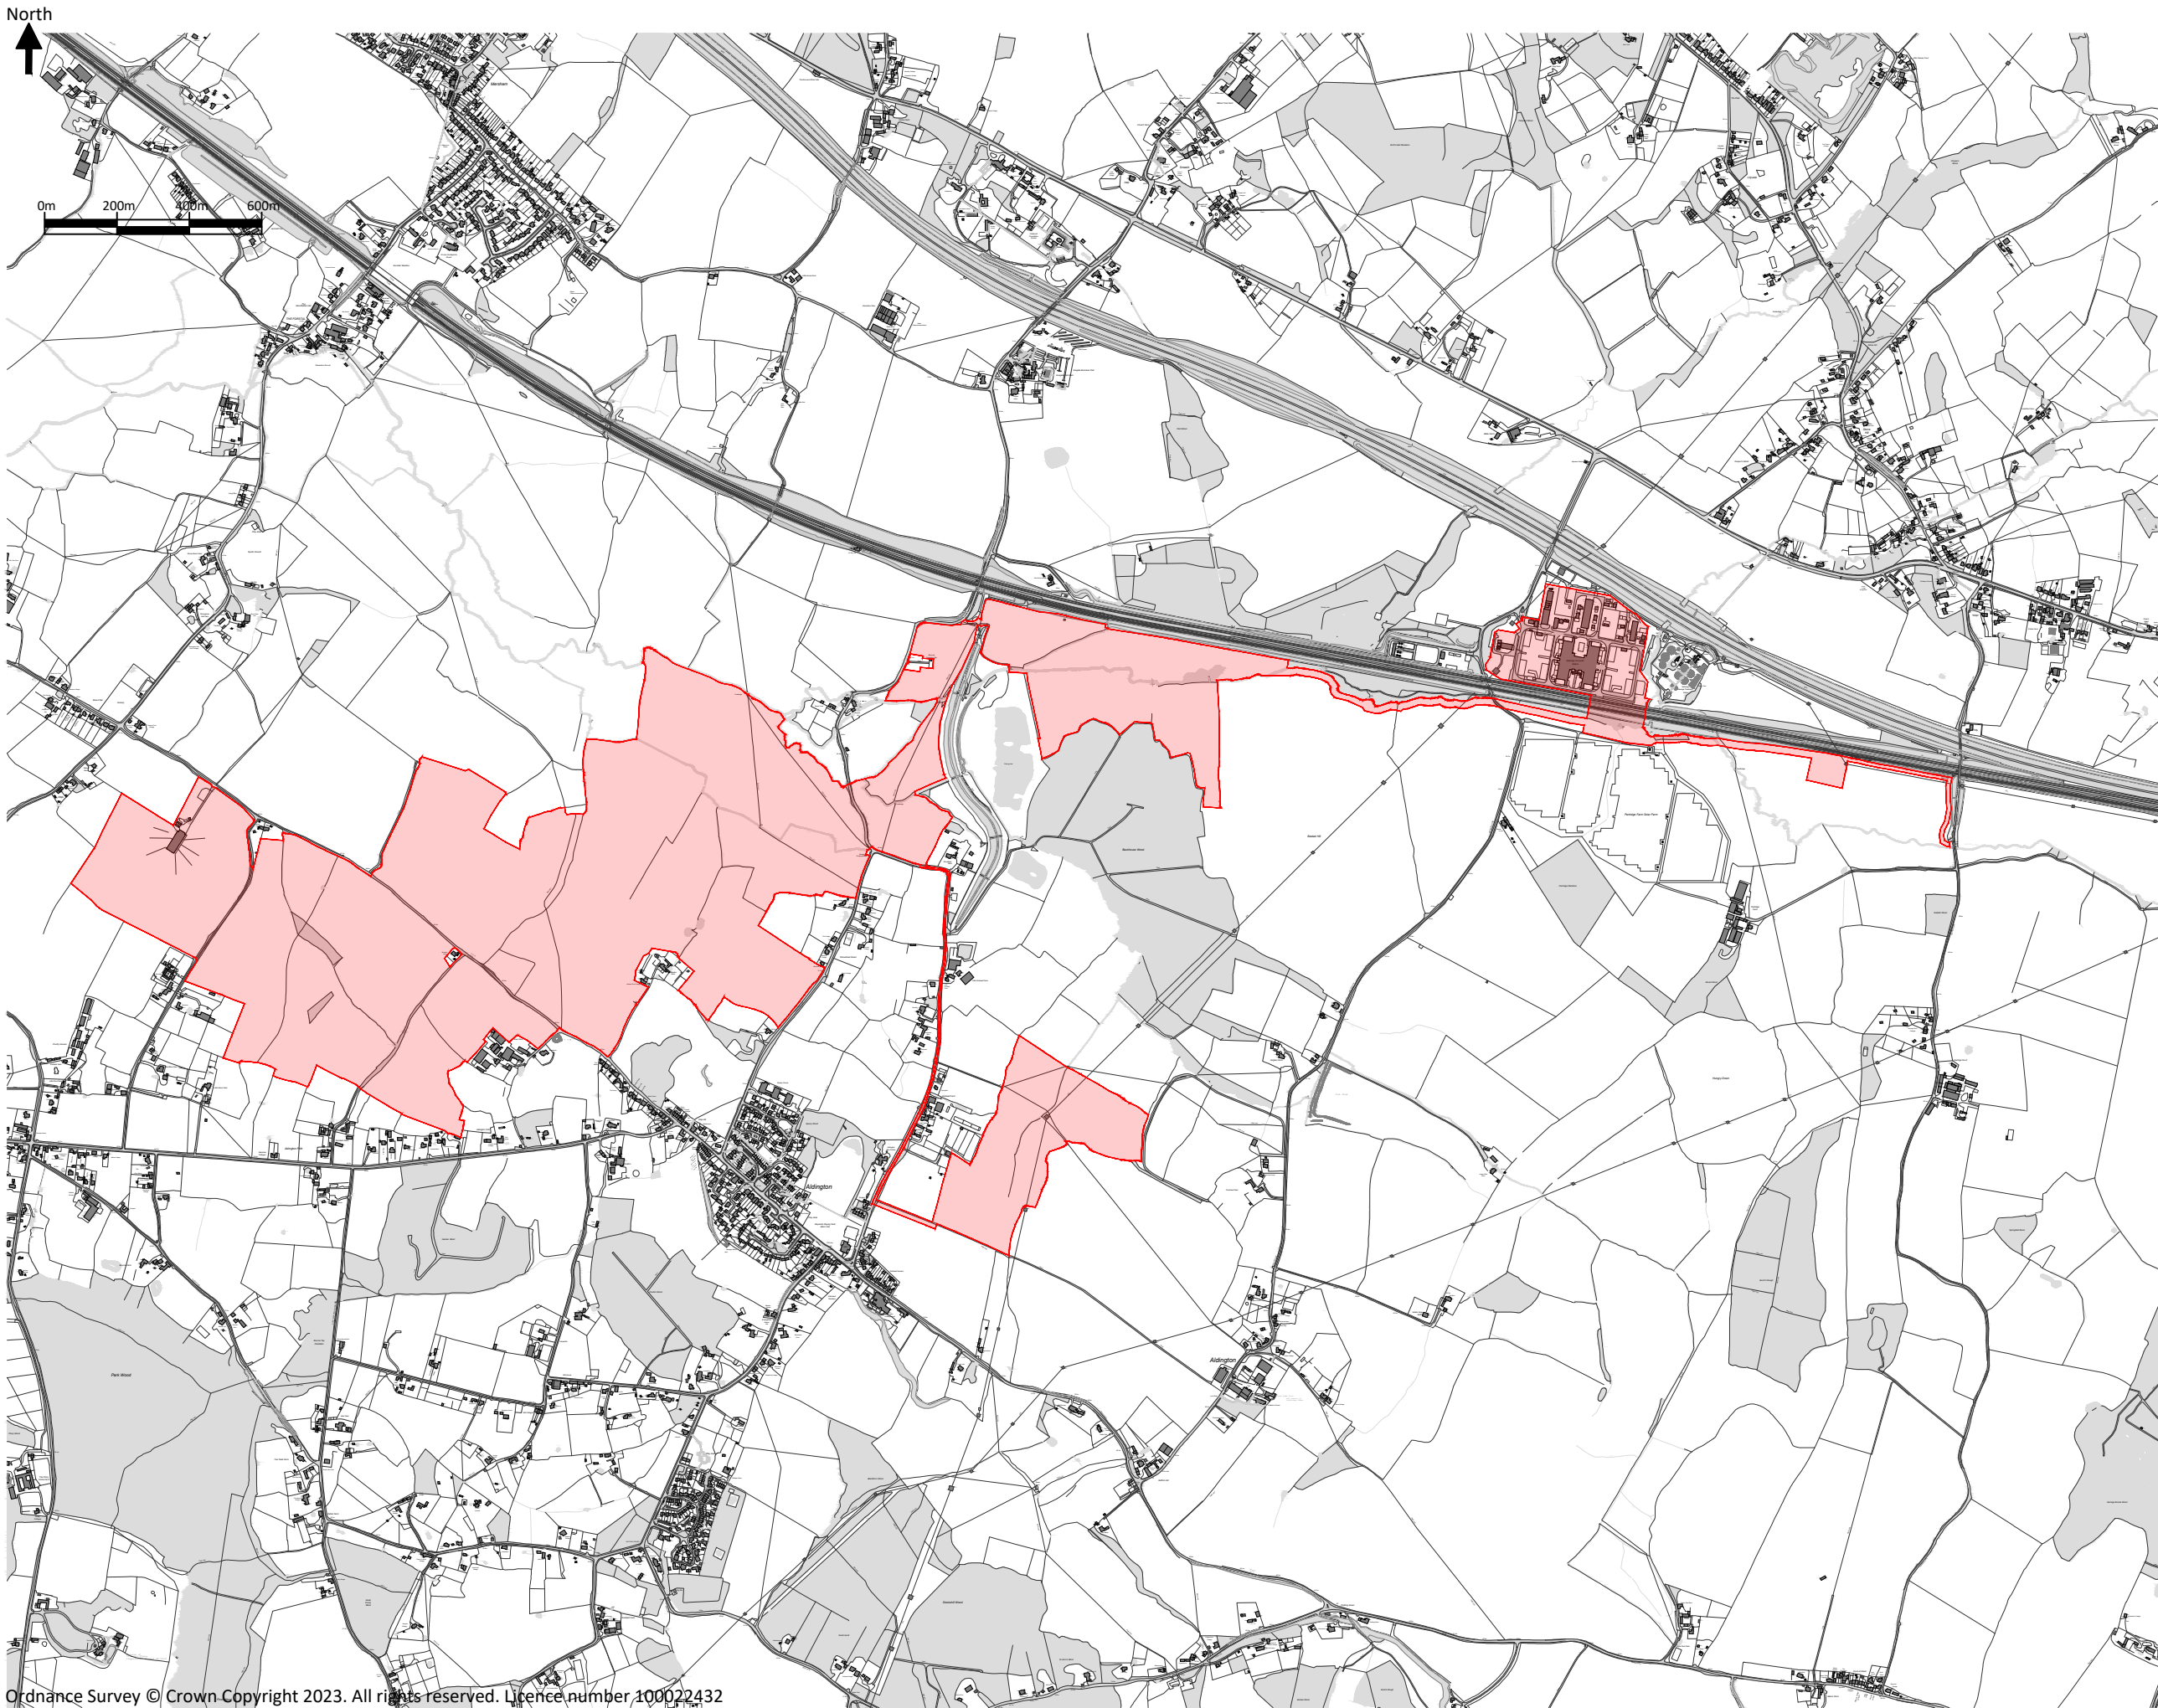

Ordnance Survey © Crown Copyright 2023. All rights reserved. Licence number 100022432

Drawing not to scale,
For information purposes only.
Not for construction.

Notes:

Postcode: TN25 7HP W3W: paints.embodied.warp

Key:

— Preferred Order Limits
(Indicative Site Boundary)



Evolution Power Holdings Ltd
Email: info@stonestreetgreensolar.co.uk
www.stonestreetgreensolar.co.uk
©Evolution Power Ltd.

Project Name:
Stonestreet Green Solar

Drawing Title:
Site Location and
Preferred Order Limits

Document Reference #:
142-01-01

Scale: 1:17,500@A3

Produced: RC	Checked: CC	Date: June 2023
-----------------	----------------	--------------------